Revised Design Plan with Mooring Piles

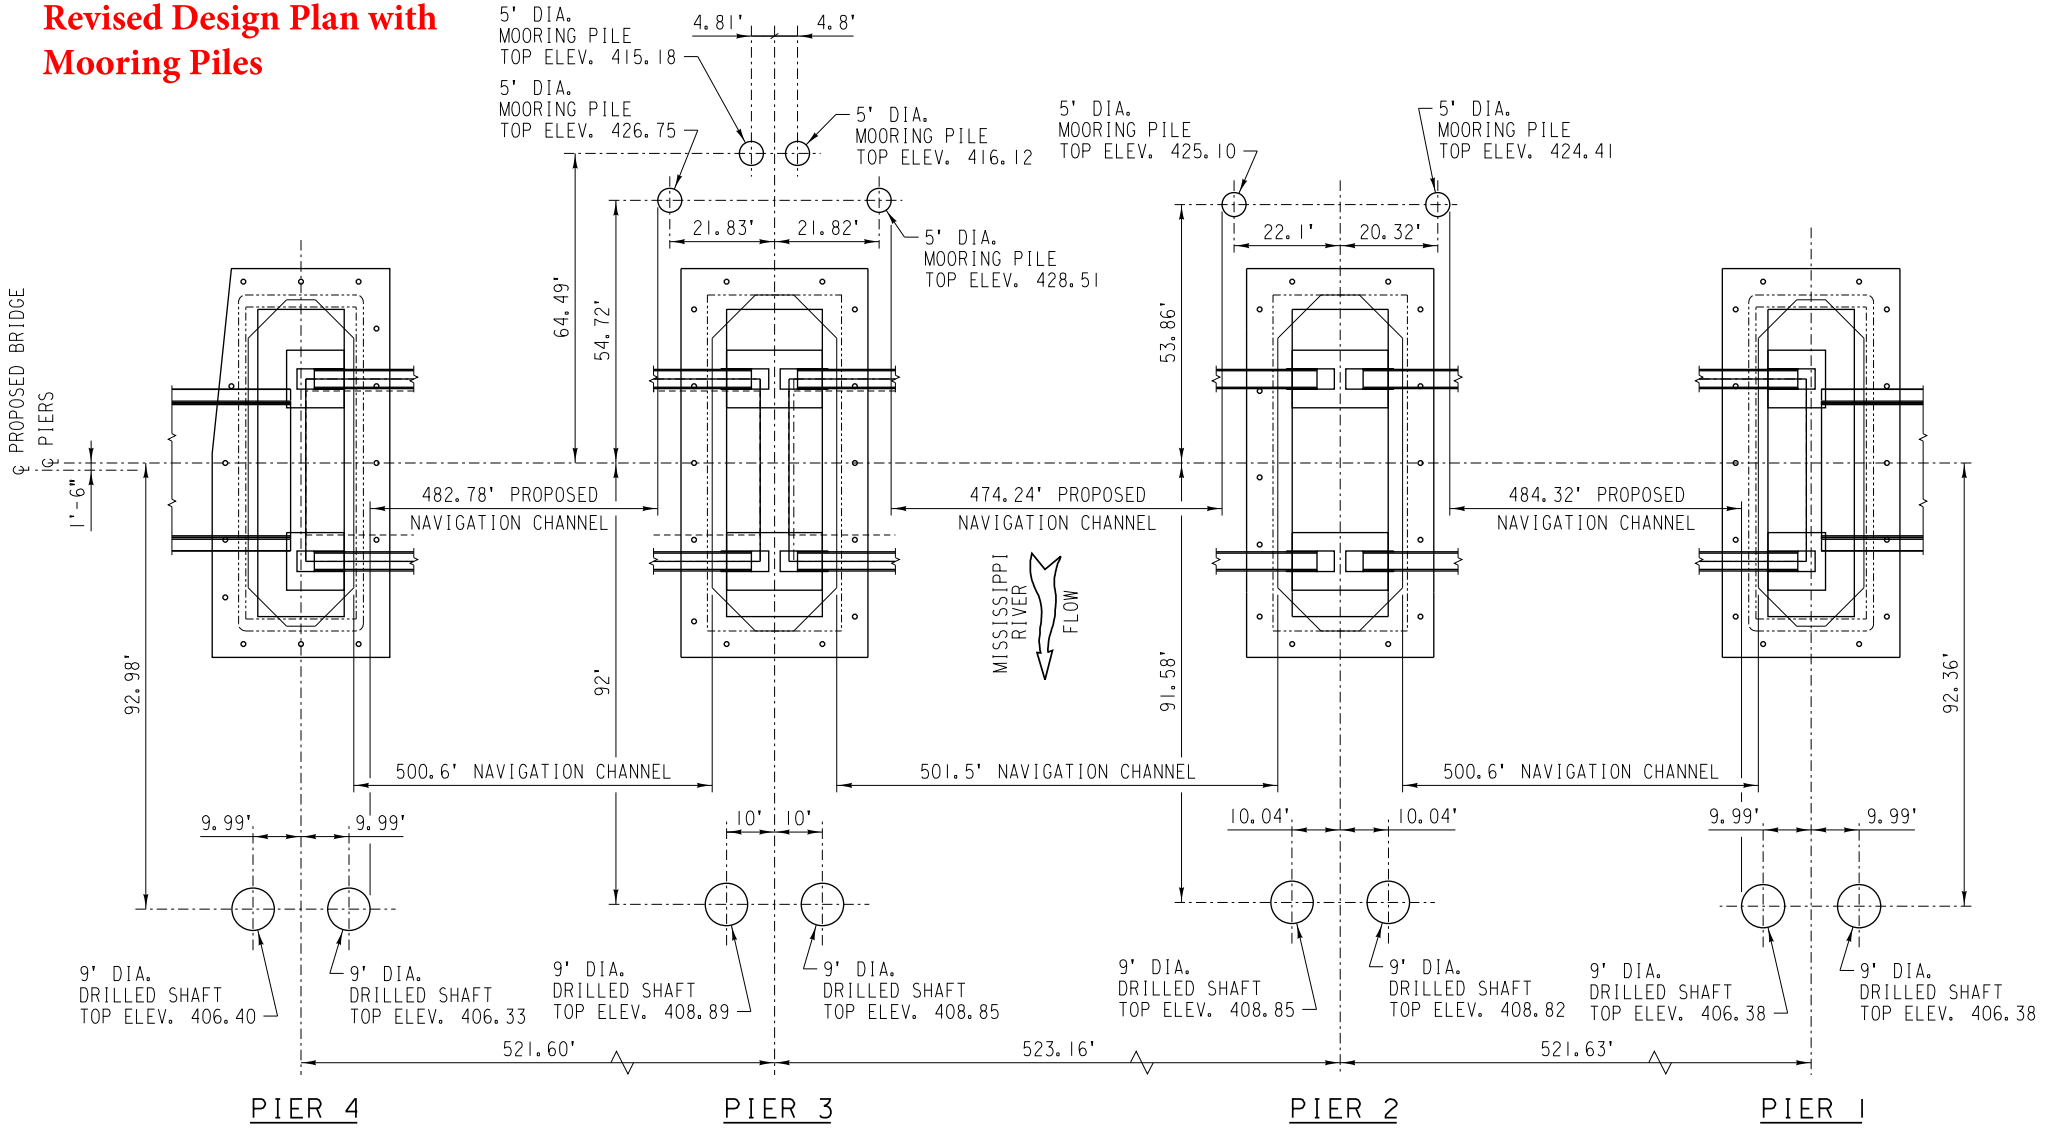

NICHOLAS J. STAROSKI
81.007707
LICENSED STRUCTURAL ENGINEER
STATE OF ILLINOIS

NICHOLAS J. STAROSKI S.E.
7/8/2022
EXP. DATE 11/30/2022

TranSystems

TERMINAL RAILROAD ASSOCIATION OF ST. LOUIS

MERCHANTS BRIDGE OVER UPPER MISSISSIPPI RIVER, MILE 183.2 BETWEEN SAINT LOUIS, ST. LOUIS CITY, MO AND VENICE, MADISON COUNTY, IL

07/08/2022

MOORING & GANTRY FOUNDATION PLAN

SHEET NUMBER
1 OF 1

N

0 20 40