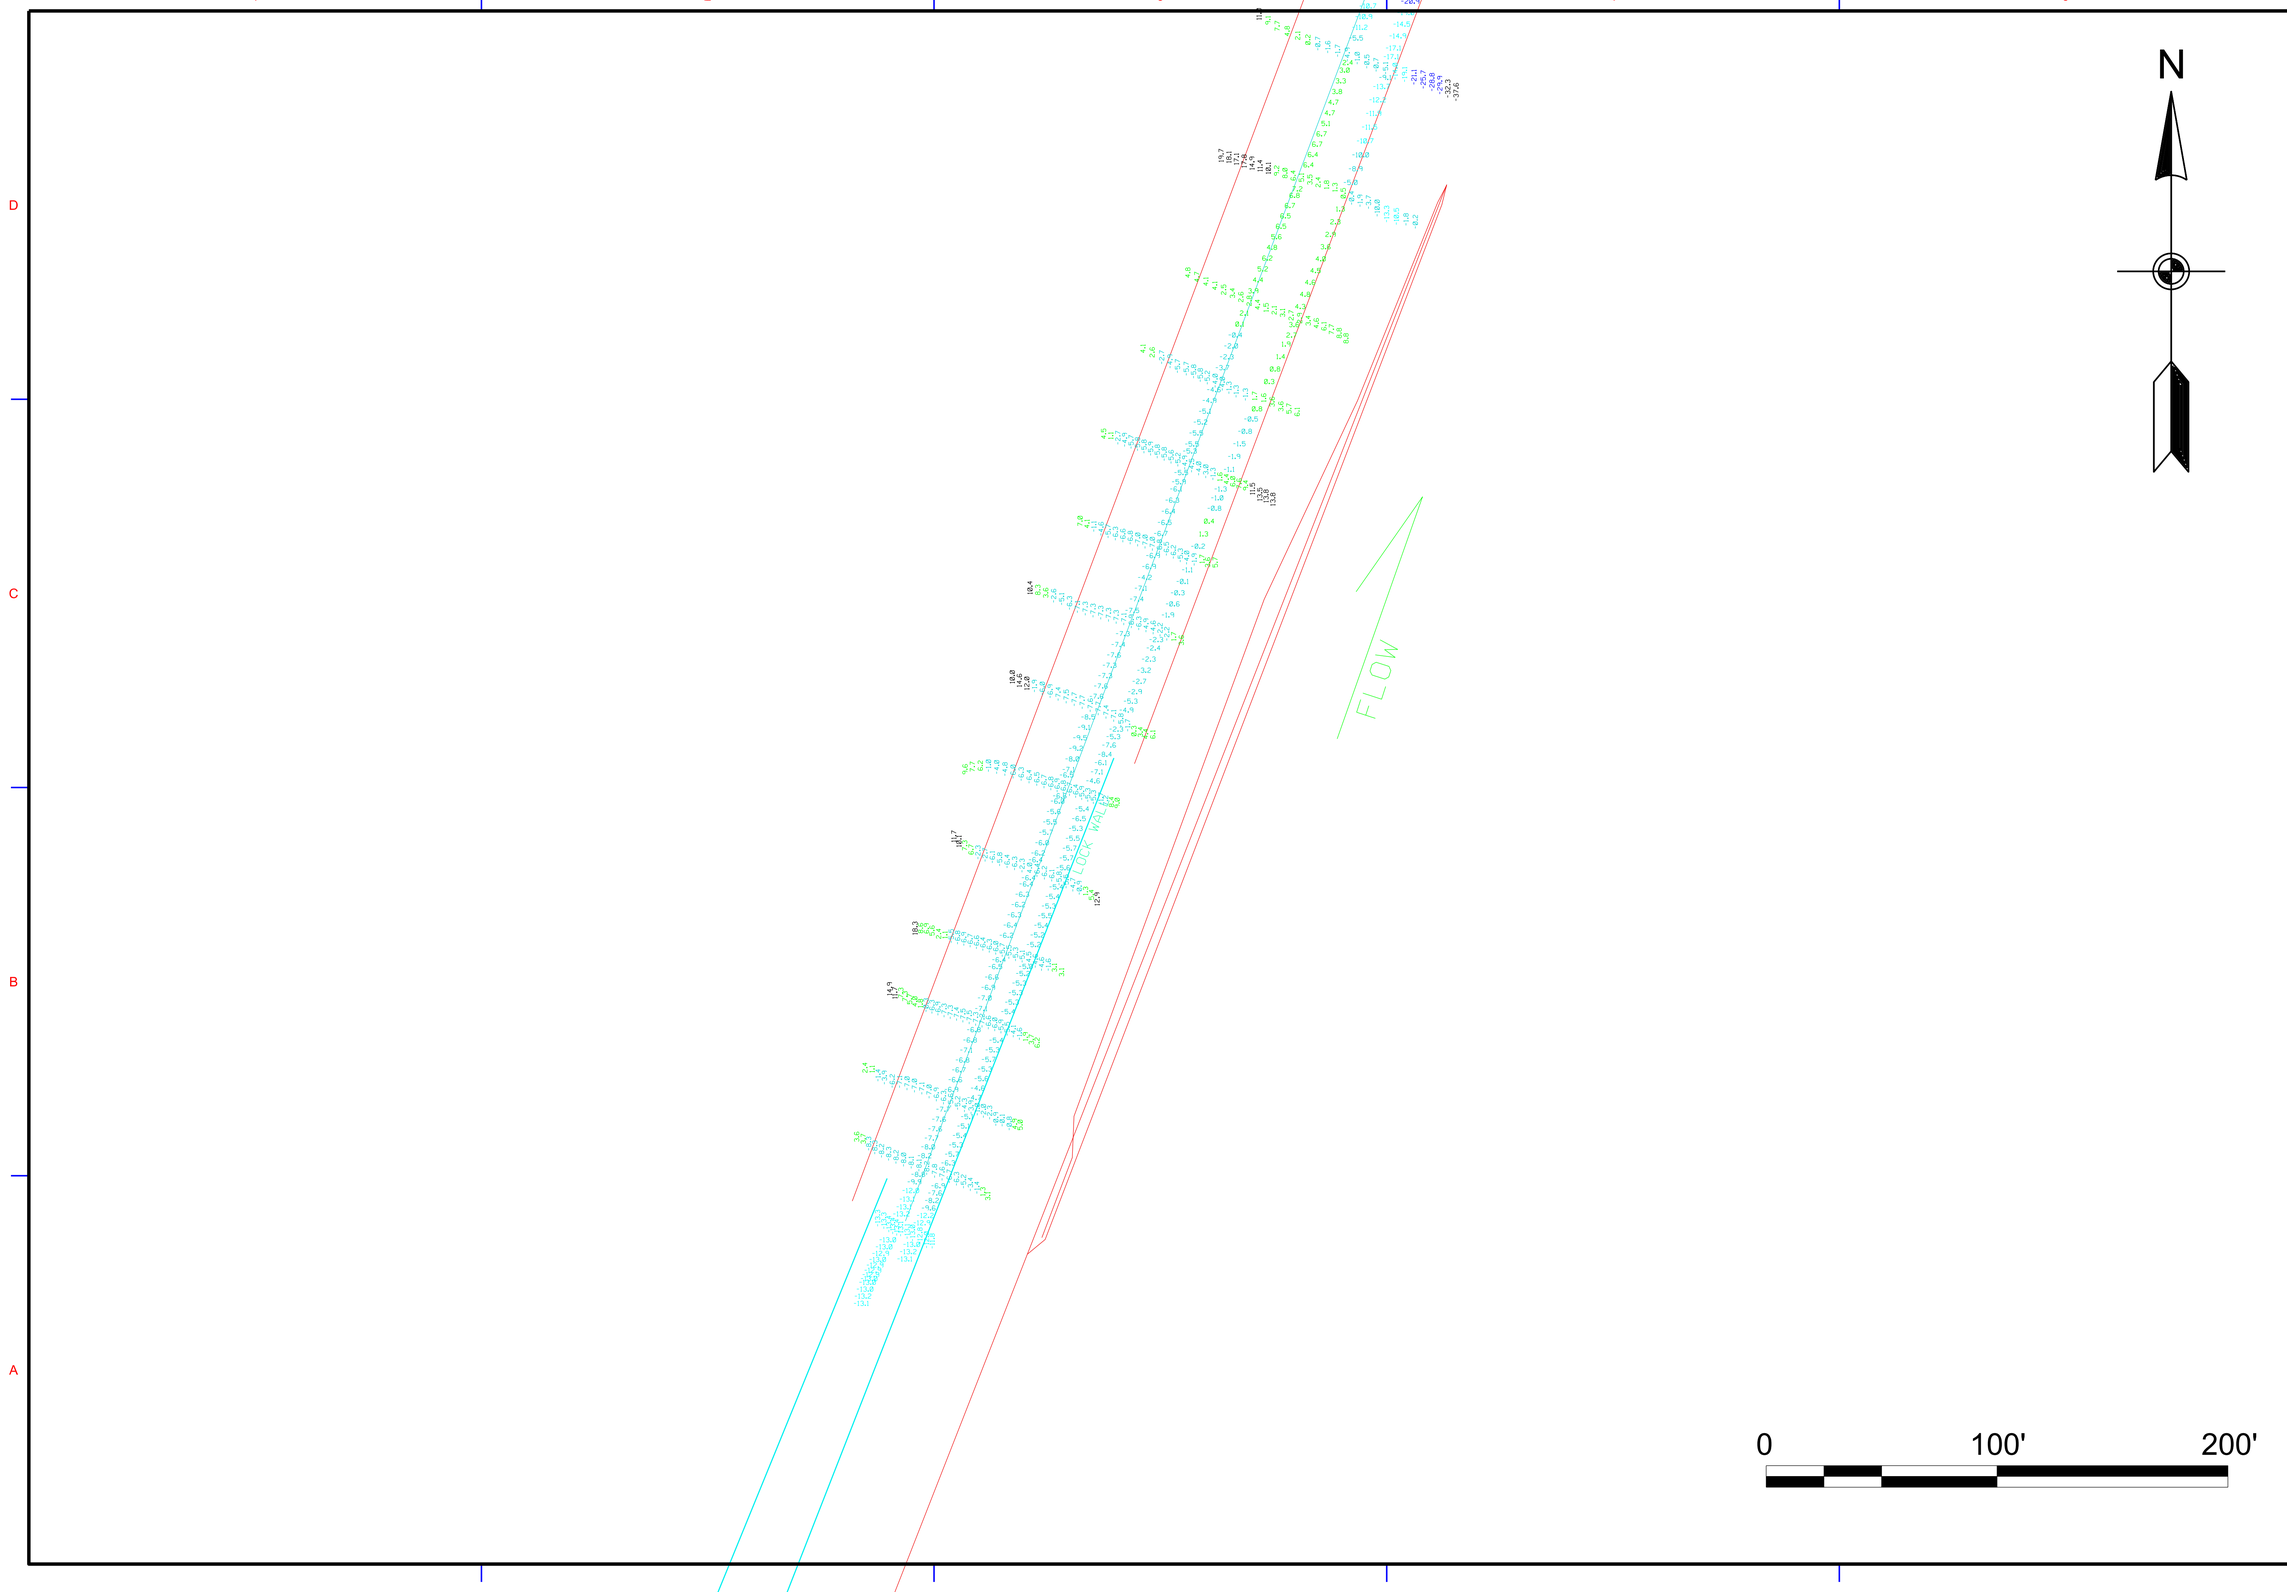

US Army Corps of Engineers®

		APPR.	DATE
		DESCRIPTION	
		MARK	
		APPR.	DATE
		DESCRIPTION	
		MARK	

DESIGNED BY:		DATE: 2/20/2023	
DWN BY: WPR	CKD BY:	SOLICITATION NO.:	
SUBMITTED BY: WPR		CONTRACT NO.:	
PLOT SCALE: 1" = 100'	PLOT DATE:	FILE NUMBER:	
SIZE: ANSI D	FILE NAME:		

U.S. ARMY CORPS OF ENGINEERS
VICKSBURG DISTRICT
VICKSBURG, MISSISSIPPI

OPERATIONS DIVISION
RIVER OPERATIONS BRANCH
NAVIGATION UNIT

U.S. Army Corps of Engineers
River Operations Branch
Navigation Unit
Lock & Dam 11 Lower
Mile 44.0 AHP
Grade Elevation: 45'
Surveys Conducted on 23 FEB 2023
Template Used: Louisiana Bench 23

SHEET IDENTIFICATION
1

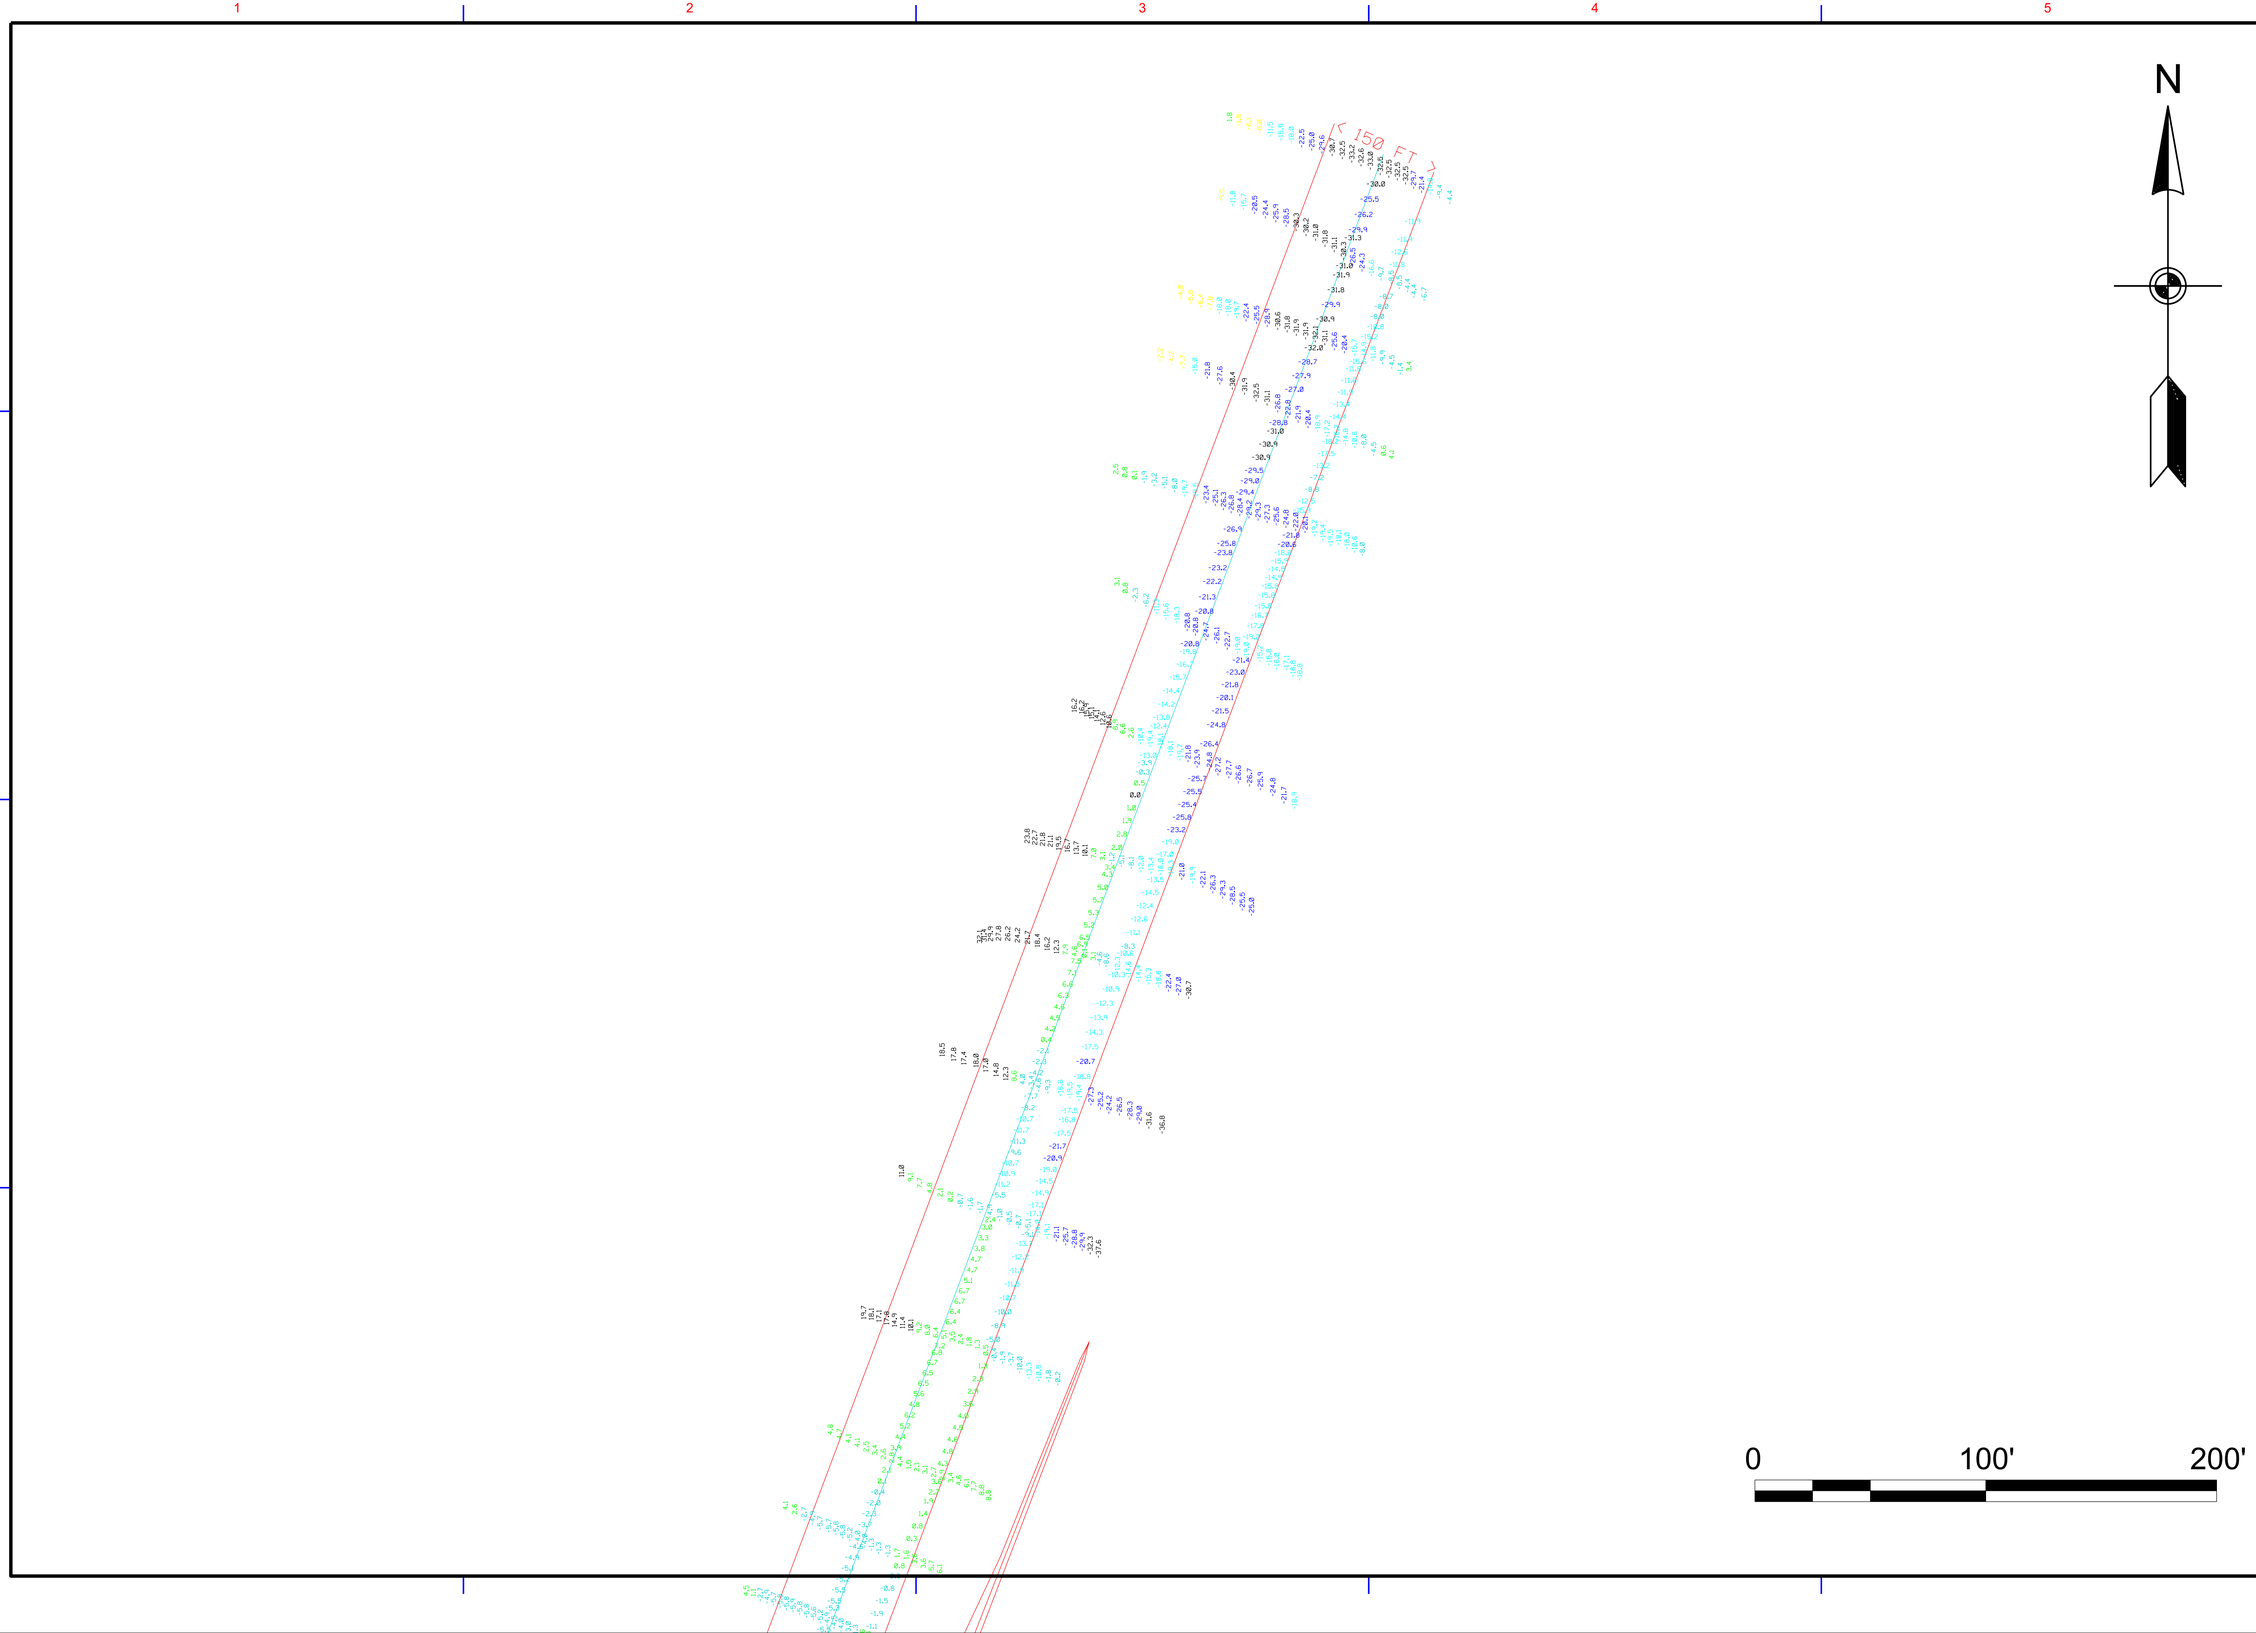

US Army Corps of Engineers®

MARK	DESCRIPTION	DATE	APPR.

MARK	DESCRIPTION	DATE	APPR.

U.S. ARMY CORPS OF ENGINEERS
VICKSBURG DISTRICT
VICKSBURG, MISSISSIPPI

OPERATIONS DIVISION
RIVER OPERATIONS BRANCH
NAVIGATION UNIT

DESIGNED BY:		DATE: 2/20/2023	
DWN BY: WPR	CKD BY:	SOLICITATION NO.:	
SUBMITTED BY: WPR		CONTRACT NO.:	
PLOT SCALE: 1" = 100'	PLOT DATE:	FILE NUMBER:	
SIZE: ANSI D	FILE NAME:		

U.S. Army Corps of Engineers
River Operations Branch
Navigation Unit
Lock & Dam 1 Lower
Red River
Grade Elevations: ft
Survey conducted on 23 FEB 2023
Template Used: Hydrographic NOAA 83

SHEET IDENTIFICATION
1